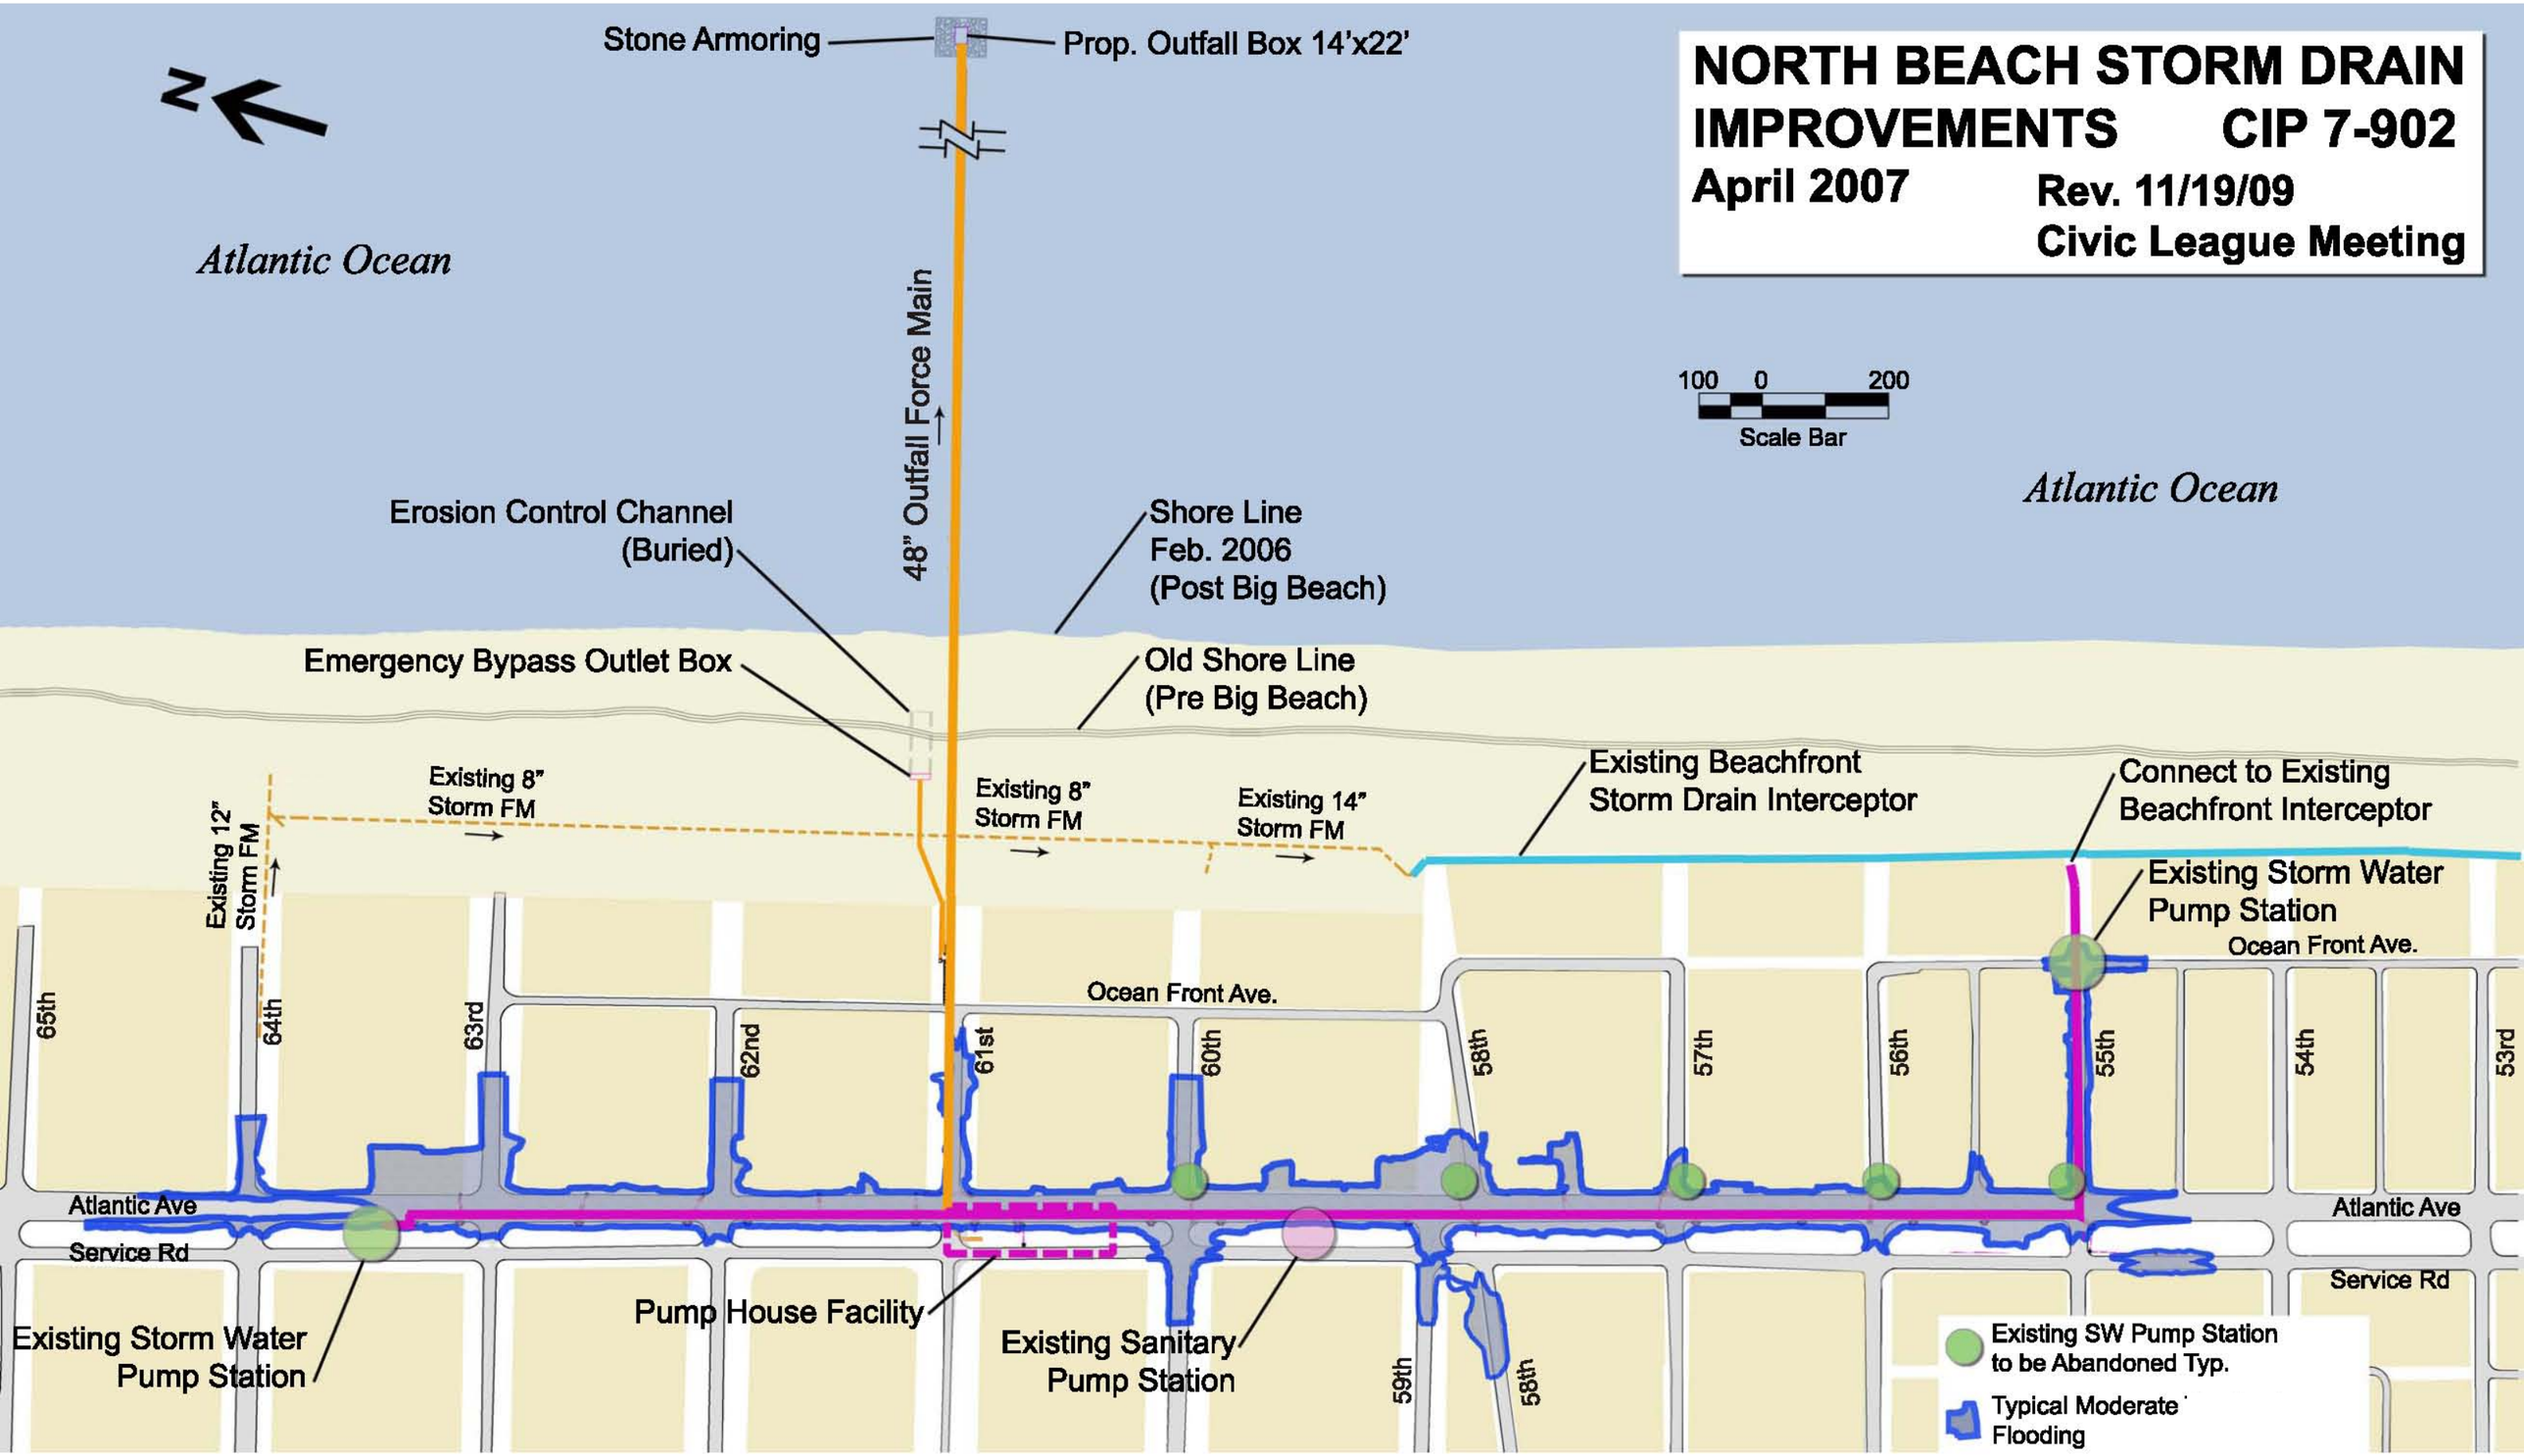
NORTH BEACH STORM DRAIN IMPROVEMENTS CIP 7-902
April 2007
Rev. 11/19/09
Civic League Meeting
N
Atlantic Ocean
Atlantic Ocean
100 0 200
Scale Bar
Stone Armoring
Prop. Outfall Box 14'x22'
48" Outfall Force Main
Erosion Control Channel (Buried)
Shore Line Feb. 2006 (Post Big Beach)
Emergency Bypass Outlet Box
Old Shore Line (Pre Big Beach)
Existing 8" Storm FM
Existing 8" Storm FM
Existing 14" Storm FM
Existing 12" Storm FM
Existing Beachfront Storm Drain Interceptor
Connect to Existing Beachfront Interceptor
Existing Storm Water Pump Station
Ocean Front Ave.
Ocean Front Ave.
65th
64th
63rd
62nd
61st
60th
58th
57th
56th
55th
54th
53rd
Atlantic Ave
Atlantic Ave
Service Rd
Service Rd
Existing Storm Water Pump Station
Pump House Facility
Existing Sanitary Pump Station
59th
58th
Existing SW Pump Station to be Abandoned Typ.
Typical Moderate Flooding